This drawing is copyright and remains with the architect, any unauthorised reproduction, publication, transmission and or inclusion of any media is an infringement of copyright.

Figured dimensions to be taken in preference to scaled dimensions.
Report any discrepancies directly to the architect before commencing work.
All work to be done in accordance with the SANS 10400.

ISSUE
FOR TENDER

Electrical Notes:

1. Existing powerskirting socket outlets to be adjusted to new furniture position
2. Powerksirting from existing powerskirting rises/extend to underdesk powerskirting/new skirting, connects to pop-up sockets on desk
   - 1x Data Point
   - 1x Switch Socket Outlet
   - 1x Euro Socket Outlet
   - 1x Dedicated Switch Socket Outlets
3. Dropdown conduits to powerskirting: 2 x 25mm (POWER) PVC conduit 2 x 32mm dia PVC conduit (DATA)
4. Cluster wall box Interconnecting Corporate Connection to printing stations
   - 1x Data Point
   - 1x Switch Socket Outlets
   - 1x Euro Socket Outlet
   - 1x Dedicated Socket Outlet
5. Powerpole drop down to centered work station
   - 4x Data Point
   - 4x Switch Socket Outlets
   - 4x Euro Socket Outlet
   - 4x Dedicated Socket Outlet
6. Cluster floor box Interconnecting Corporate Connection to boardroom, desk fed from power screed
   - 2x Data Point
   - 2x Switch Socket Outlets
   - 2x Euro Socket Outlet
   - 2x Dedicated Socket Outlet

POWER LEGEND:

	TO SANS 164-1 & SANS 164-2 SOCKET OUTLET TOPAZ RANGE, 16A,
	DOUBLE SWITCHED SOCKET OUTLET, WALL MOUNTED , 16A,
	DATA POINT SOCKET OUTLETS.
	FLOOR SCREED WITH FLOOR BOX (DATA. DEDICATED SSO, NORMAL SSO, MIC SOCKET)
	POWERSKIRTING SOCKET OUTLETS / CLUSTER ON BOARDROOM TABLE (SSO , DEDICATED SSO, SANS 164-2, DATA POINT)
P	4-COMPARTMENT DROP-DOWN POWER COMPLETE WITH ACCESSORIES DATA/DEDICATED SSO/NORMAL SSO/EURO SSO
	SINGLE PHASE OUTDOOR/INDOOR ISOLATOR
	3-PHASE OUTDOOR ISOLATOR
	ELECTRICAL DISTRIBUTION BOARD
	25mm CONDUIT - ELECTRICAL SERVICES 32mm CONDUIT - ELECTRONICS SERVICE
DB-01 / P1	CIRCUIT WIRING DESCRIPTION/NUMBER

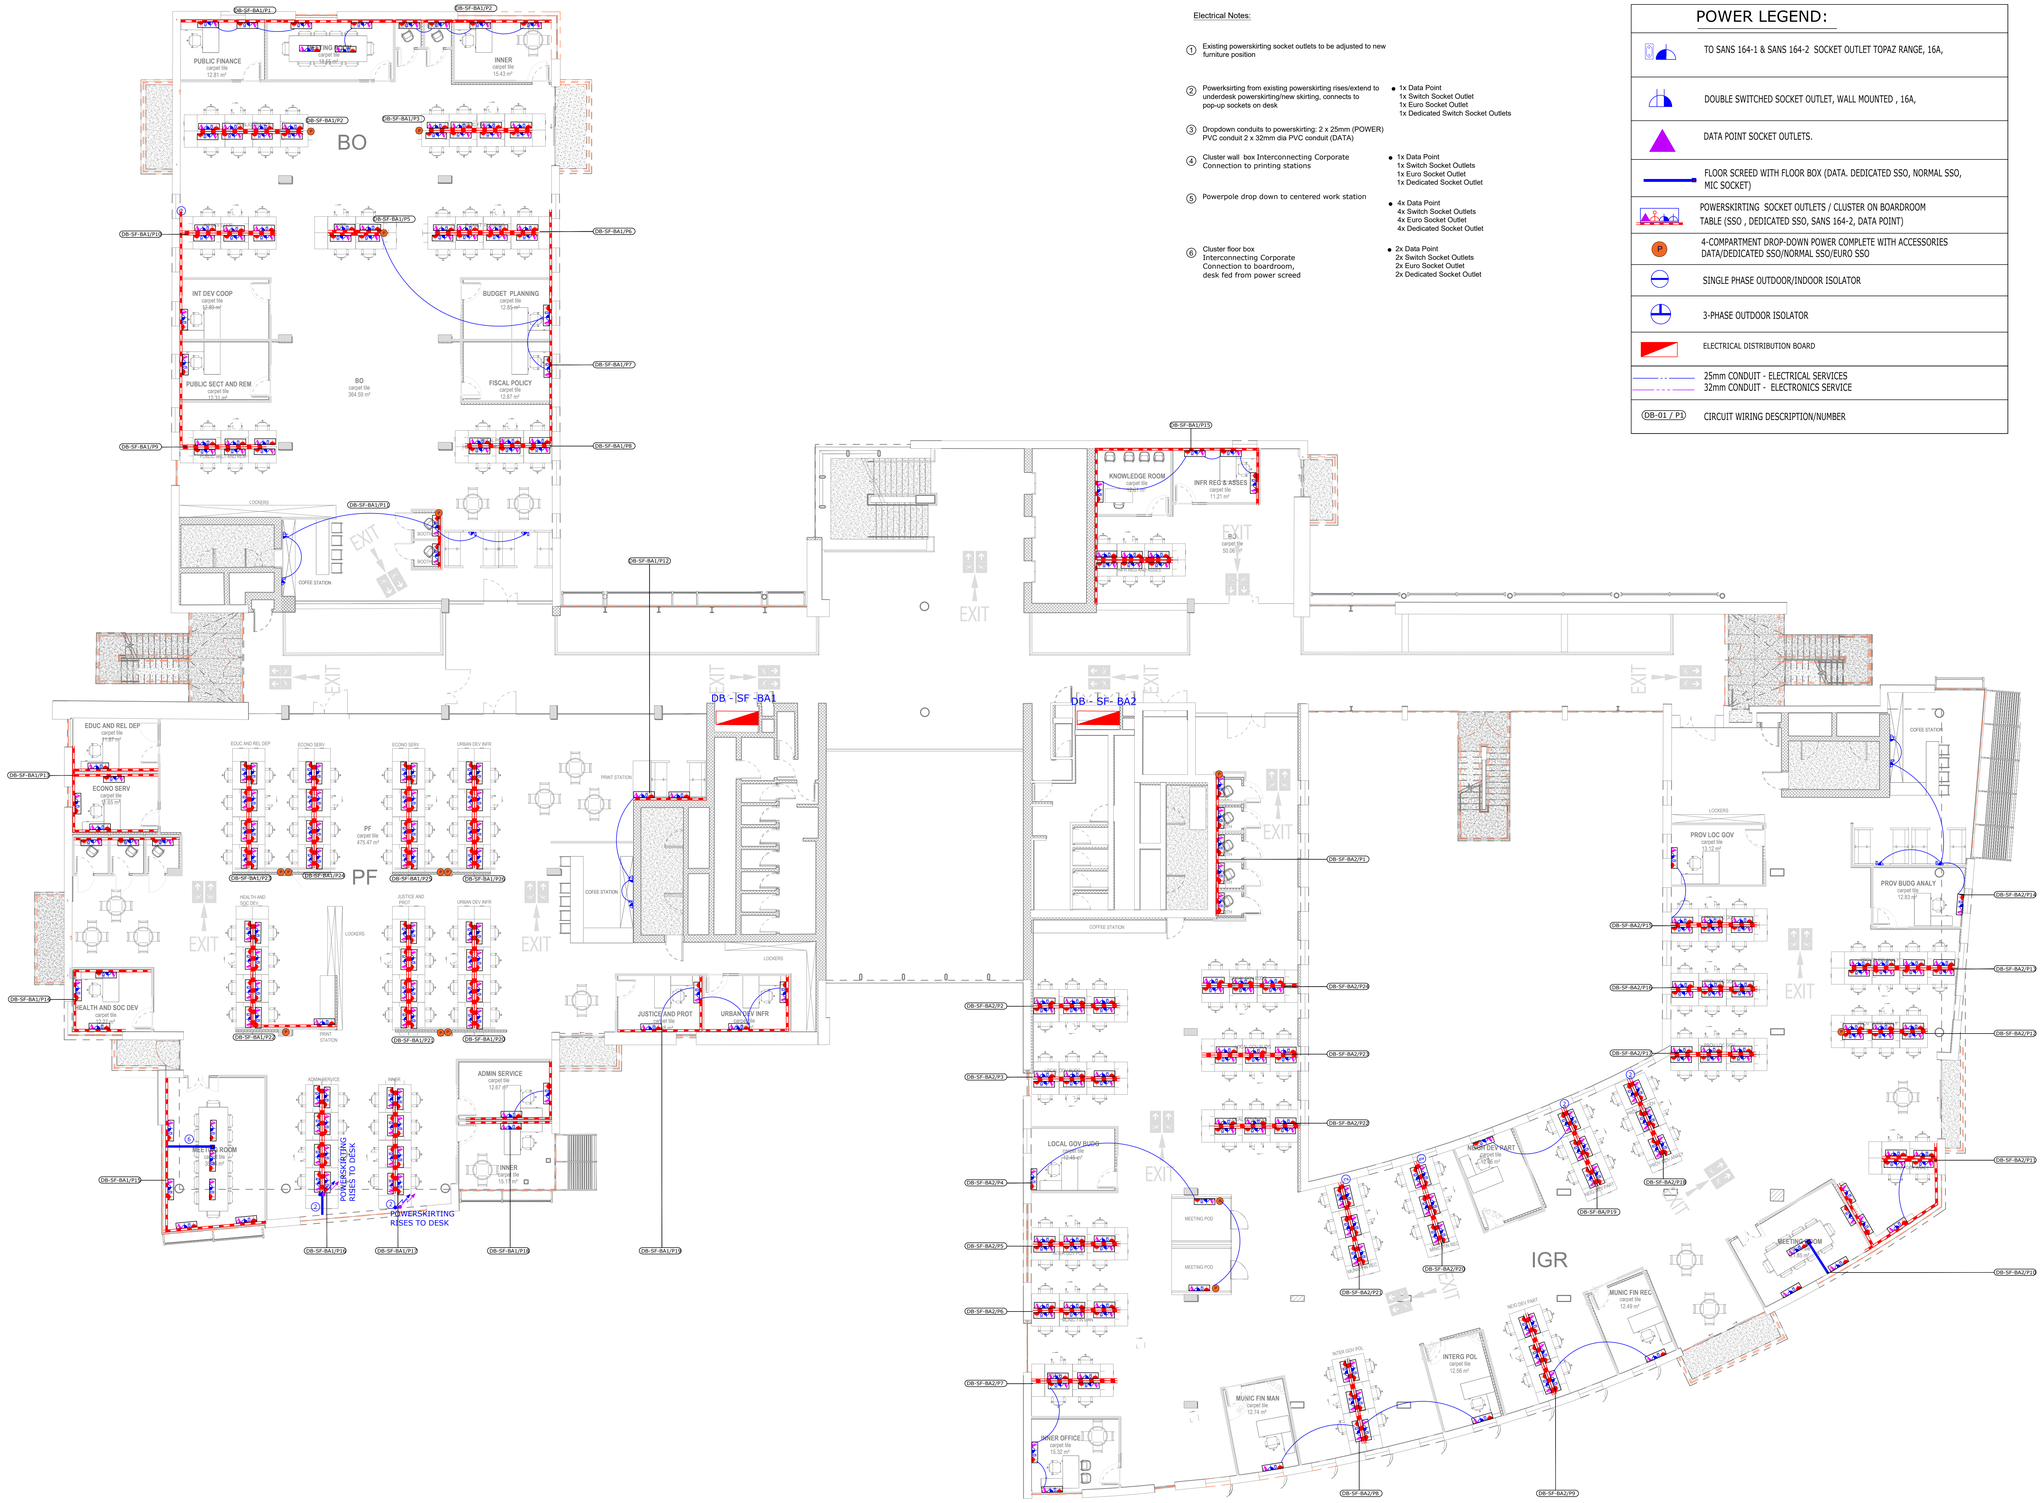

1 | 02 Second Floor
1 : 100

PROJECT MANAGER
CIVIL ENGINEER
STRUCTURAL ENGINEER
ELECTRICAL ENGINEER
MECHANICAL ENGINEER
QUANTITY SURVEYOR
LANDSCAPE ARCHITECT
FIRE SERVICES
WET SERVICES
INTERIOR DESIGNER
OCCUPATIONAL HEALTH & SAFETY

REV	DATE	DRAWN	DESCRIPTION

KARABO MAFISA

	MICHAEL STROH	SARAH MASALANE
PROJECT LEADER	--	--

SIGNATURES

OWNER

ARCHITECT

KARABO MAFISA — Pr. Arch 59030373
ARCHITECT — REG.NO.
SIGNATURE — DATE

ENGINEER

M KOLA
ENGINEER — REG.NO.
SIGNATURE — DATE

CLIENT:
PUBLIC INVESTMENT CORPORATION
PIC GEPF
Mentyn Maine Central Square
Corner Aramist Avenue &
Maintland Street
Waterkloof Glen Ext. 2,
Pretoria, 0181
broll
61 Katherine Street,
Sandown,
Ext. 54, Sandton, 2196.
BROLL PROPERTY GROUP

ARCHITECT
SESIRO DESIGN GROUP
9 Gregory Avenue
Voma Valley
Midrand, South Africa
Tel: 011 051 7877
t.mail: admin@sesirodesign.co.za
Web: www.sesirodesign.com

PROJECT NAME
NATIONAL TREASURY TI - RIVERWALK BLOCK A

PROJECT ADDRESS
Riverwalk Office Park, 41 Matroosberg Rd, Ashlea Gardens, Pretoria, 0081

DRAWING TITLE
SECOND FLOOR - OFFICE POWER LAYOUT

DATE	DRAWN	SCALE	ISSUED DATE	SHEET SIZE
2025/10/03 10:28:35	BM	1 : 100	17/10/25	A0

PROJECT No. S25-15

DRAWING No. 02-102-EE — REVISION A